


ROOF LEVEL

GROUND FLOOR
ROAD LEVEL

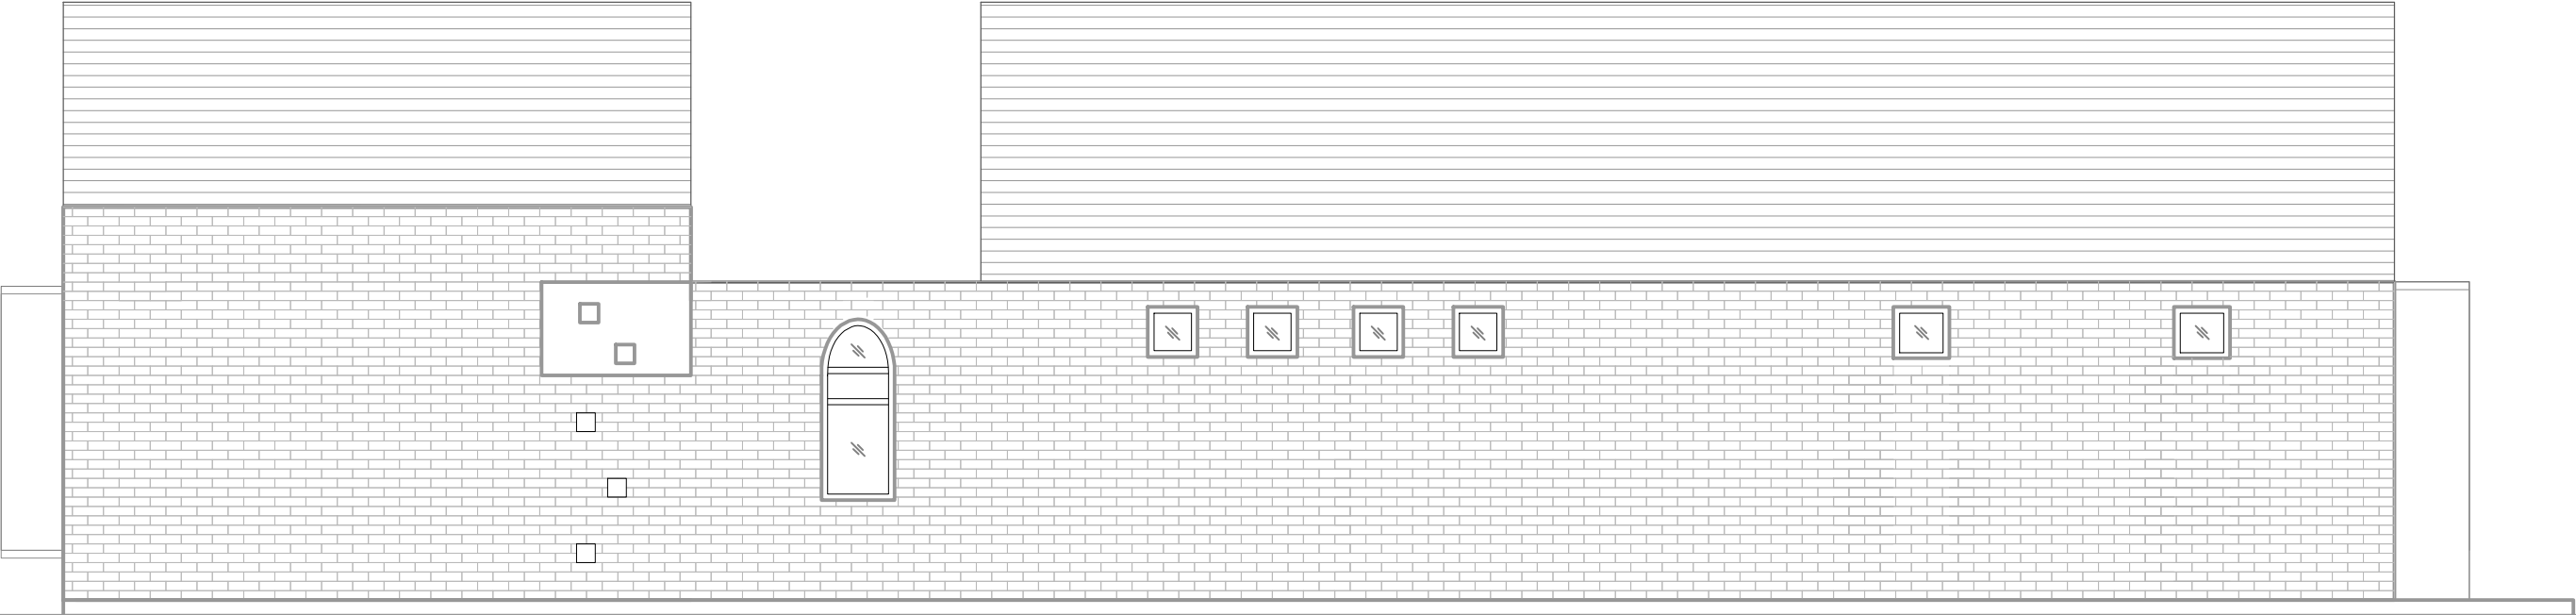

WEST ELEVATION